Vectorworks Educational Version

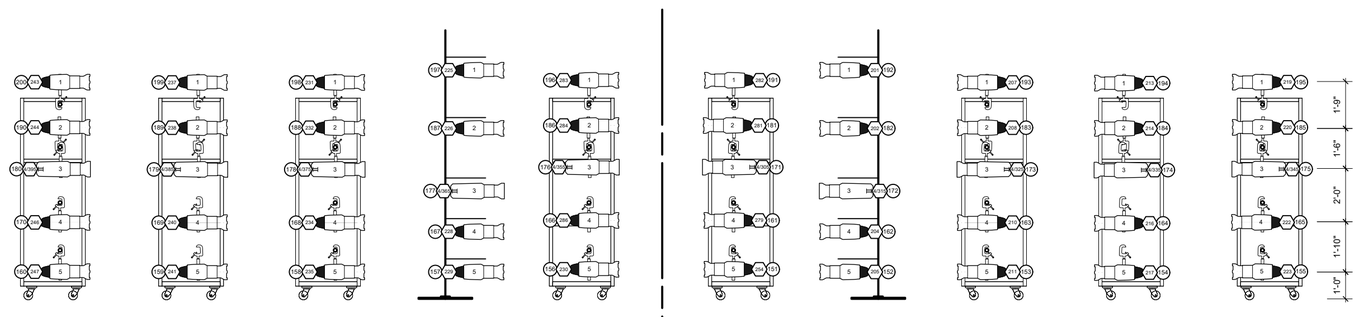

Note: Booms not stored on stage. Must be placed during event load in.

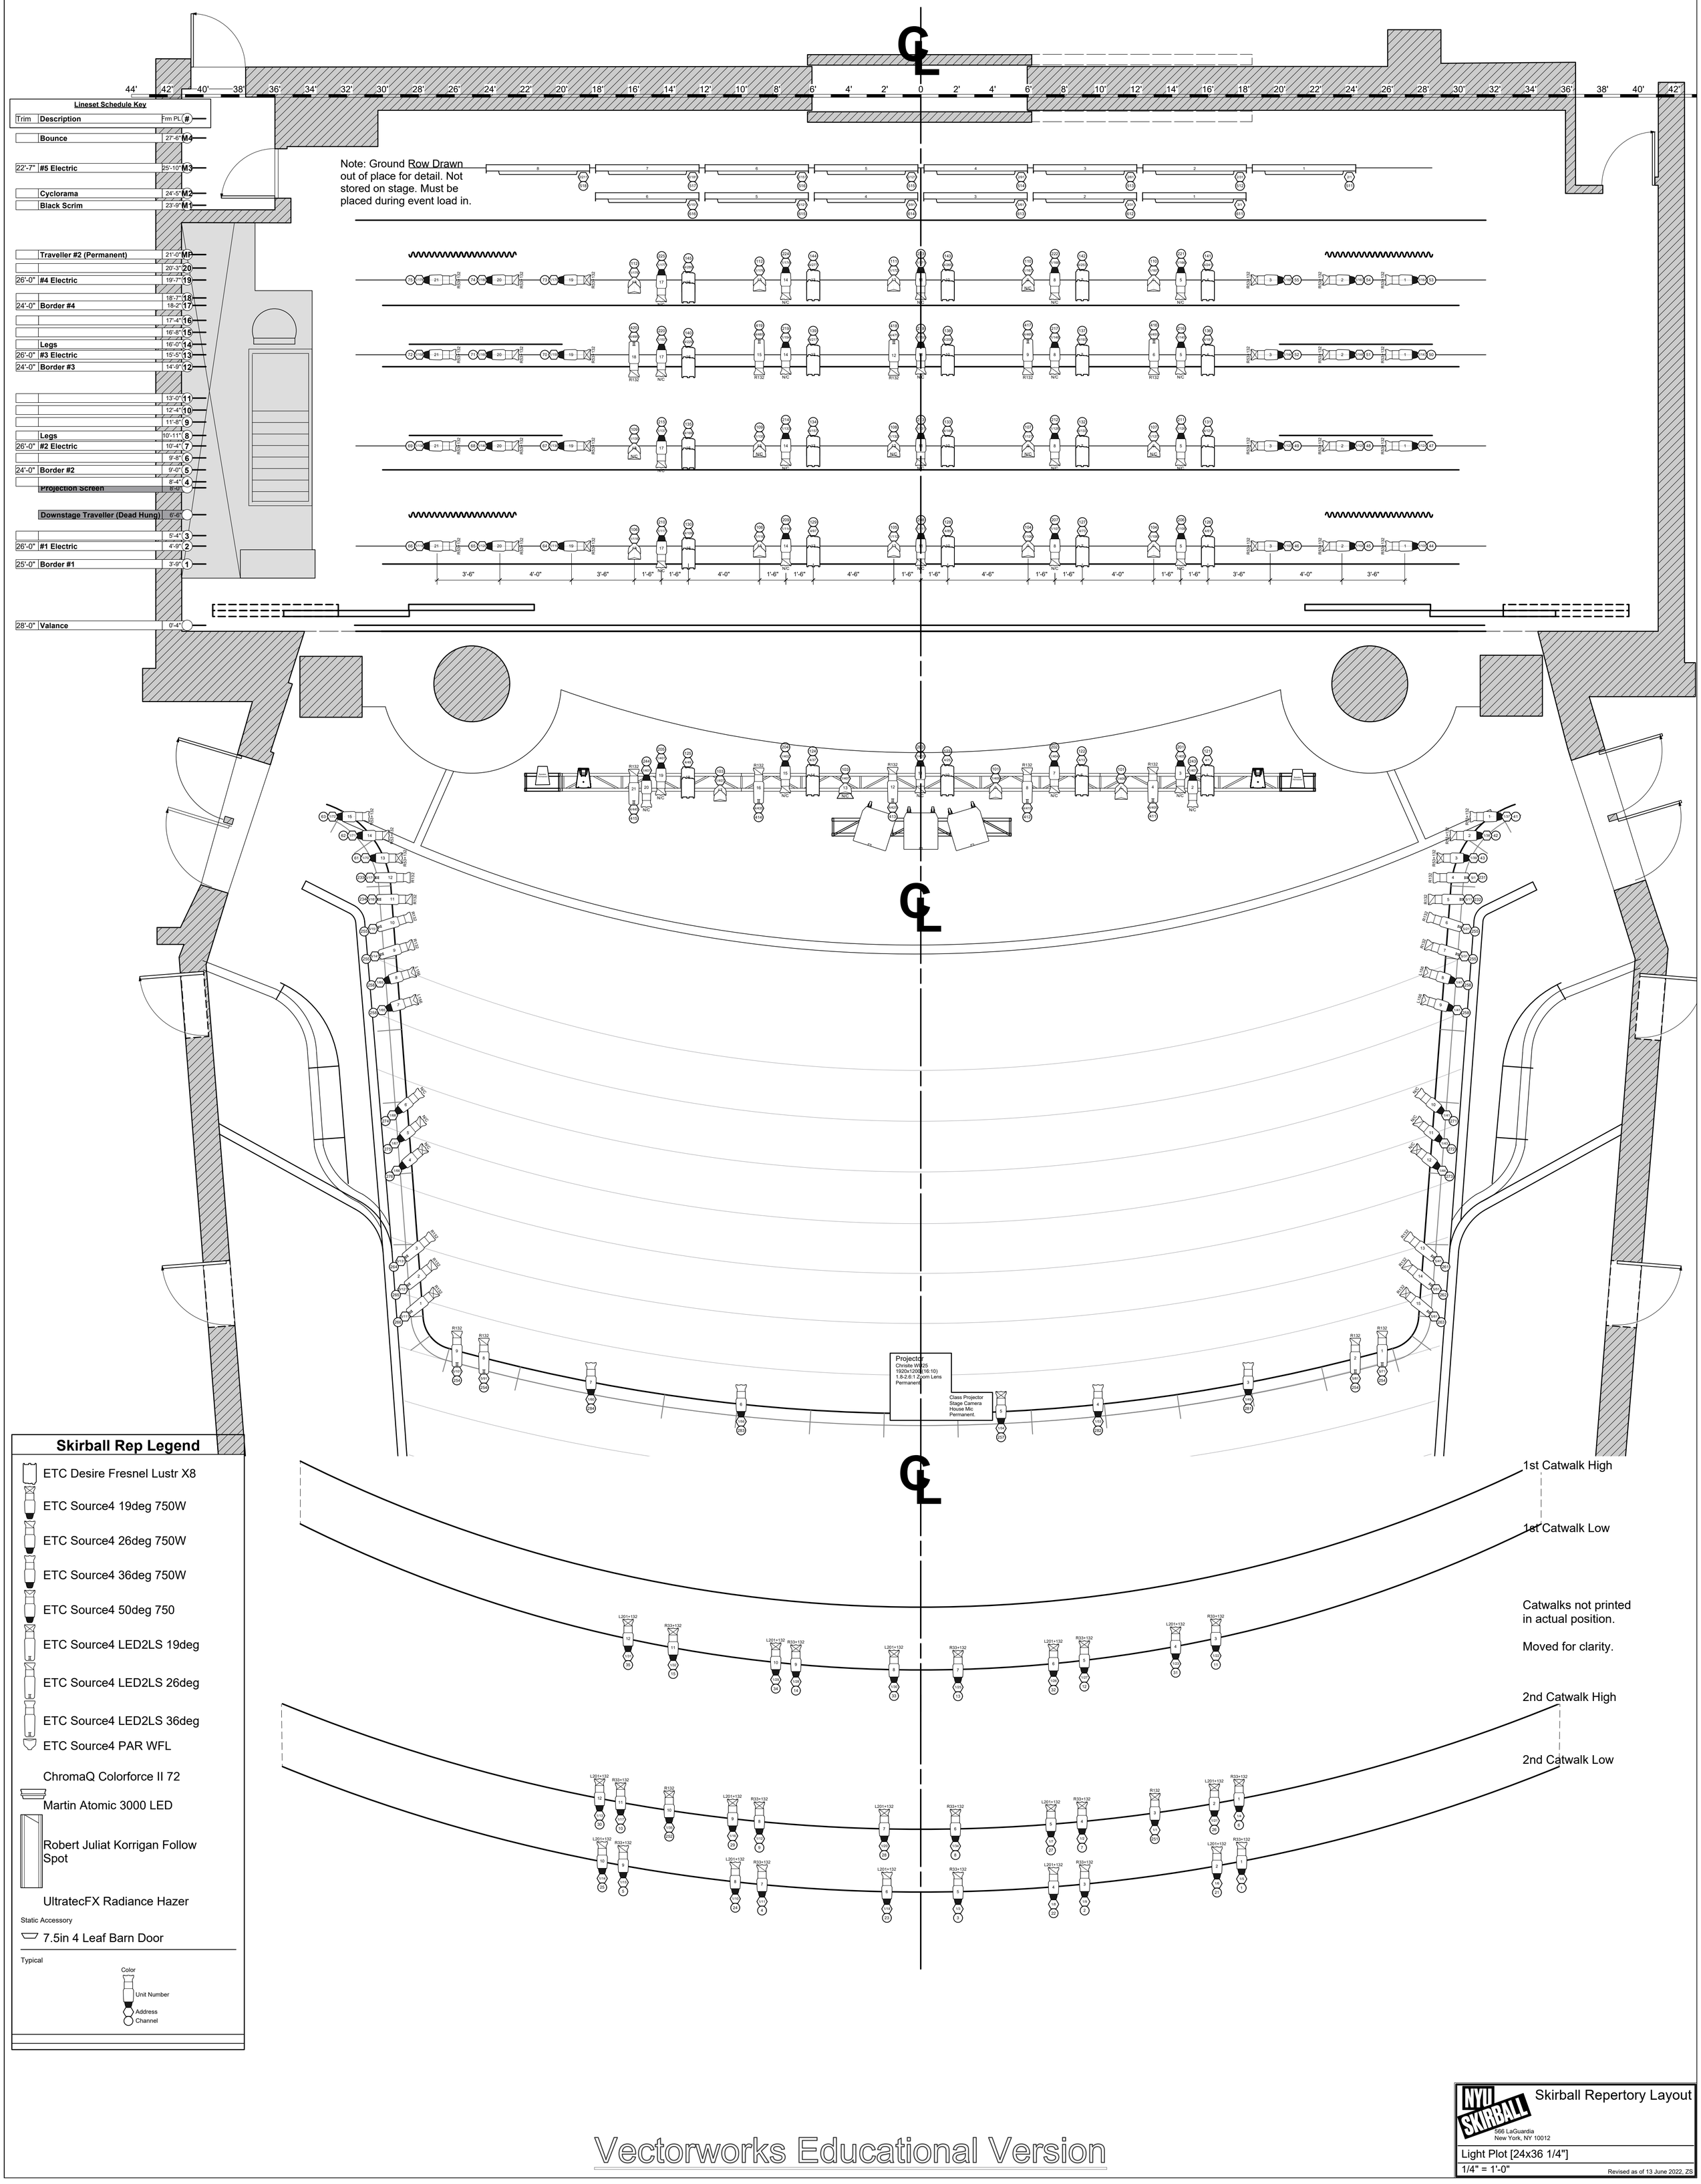

Skirball Rep Legend

- ETC Desire Fresnel Lustr X8
- ETC Source4 19deg 750W
- ETC Source4 26deg 750W
- ETC Source4 36deg 750W
- ETC Source4 50deg 750
- ETC Source4 LED2LS 19deg
- ETC Source4 LED2LS 26deg
- ETC Source4 LED2LS 36deg
- ETC Source4 PAR WFL
- ChromaQ Colorforce II 72
- Martin Atomic 3000 LED
- Robert Juliat Korrigan Follow Spot
- UltratecFX Radiance Hazer

Static Accessory

- 7.5in 4 Leaf Barn Door

Typical

Color
Unit Number
Address
Channel

NYU SKIRBALL
566 LaGuardia
New York, NY 10012

Skirball Repertory Layout

Light Plot [24x36 1/4"]

1/4" = 1'-0"

Revised as of 13 June 2022, ZS

Vectorworks Educational Version